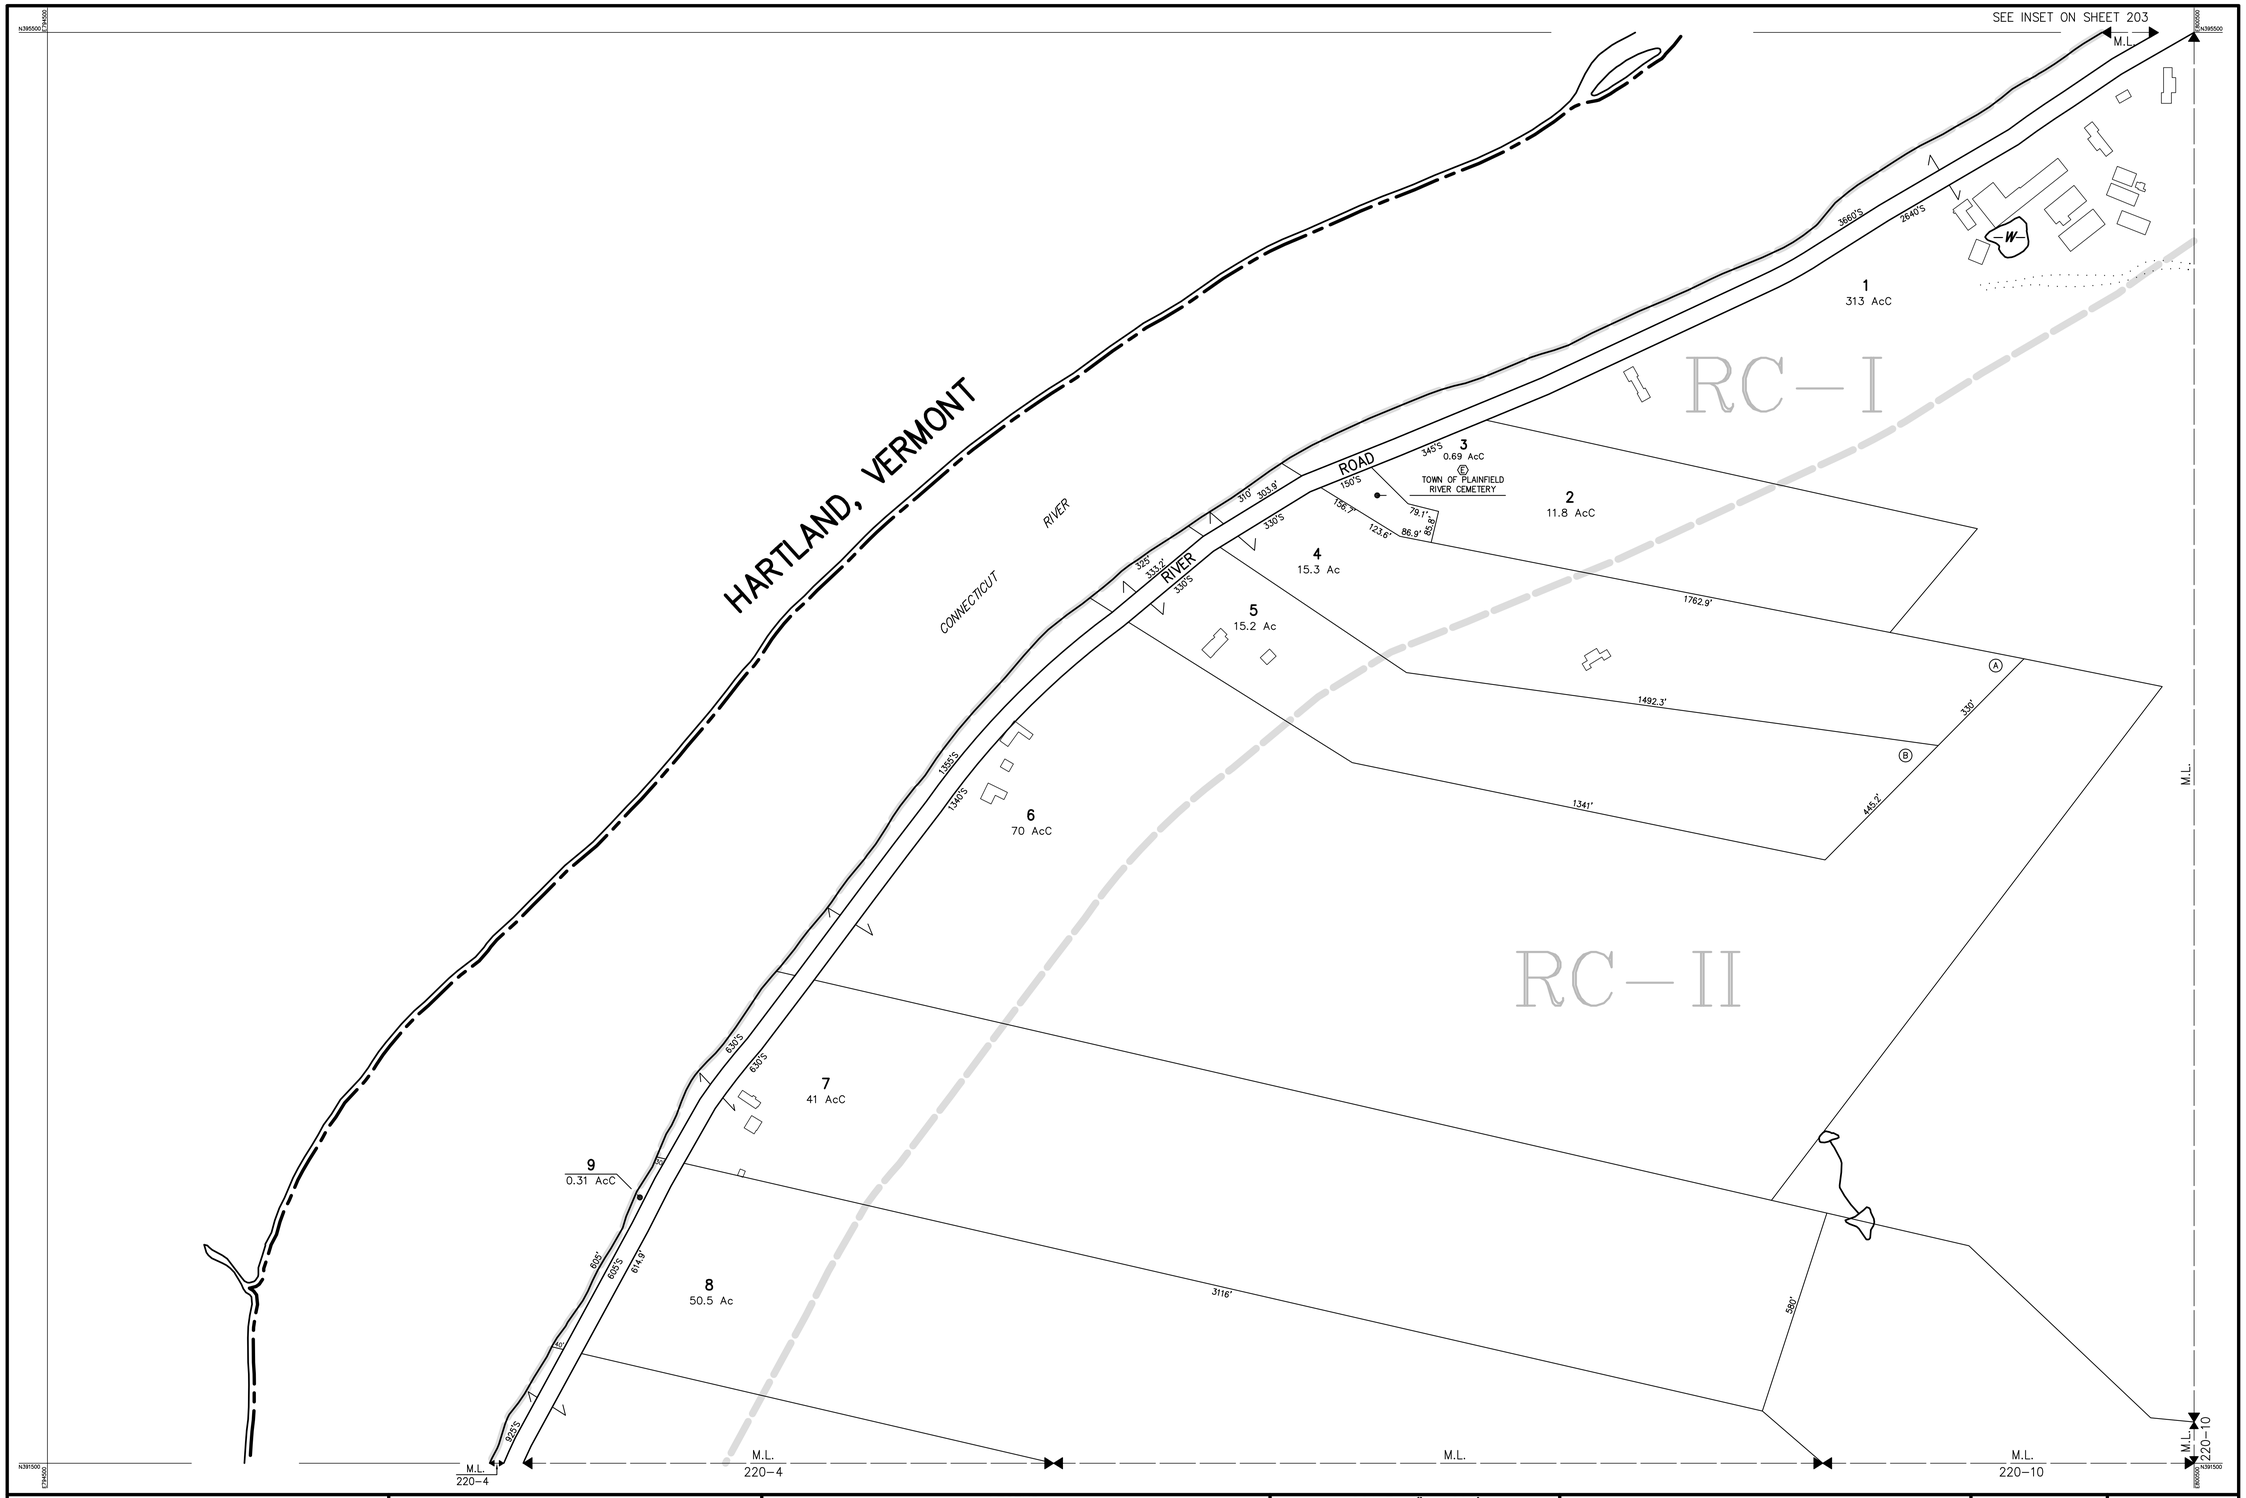

THIS MAP IS FOR ASSESSMENT PURPOSES. IT IS NOT VALID FOR LEGAL DESCRIPTION OR CONVEYANCE. THE HORIZONTAL DATUM IS THE NEW HAMPSHIRE STATE PLANE COORDINATE SYSTEM, NAD 83. PHOTOGRAPHY DATE: APRIL 25, 2003 COMPLETION DATE: NOVEMBER 30, 2004	PRODUCED IN 2004 BY CAI Technologies Precision Mapping. Geospatial Solutions. 11 PLEASANT STREET, LITTLETON, NH 03561 800.322.4540 - WWW.CAI-TECH.COM	LEGEND AREA SURVEYED . . . Ac AREA CALCULATED . . . AcC RECORD DIMENSION . . . 100' SCALED DIMENSION . . . 100'S MATCH LINE . . . M.L. WATER . . . W EXEMPT PROPERTY . . . E SUBDIVISION LOT NO. . . . 2 BUILDING . . . RIGHT OF WAY/ACCESS . . . R/W COMMON OWNERSHIP . . . WETLANDS . . .	SCALE 1" = 200' FEET 100 0 200 400 600 METERS 50 0 50 100 150 REVISED TO :	PROPERTY MAPS PLAINFIELD NEW HAMPSHIRE	INDEX DIAGRAM 203 218 220 221 GN	MAP NO. 219